



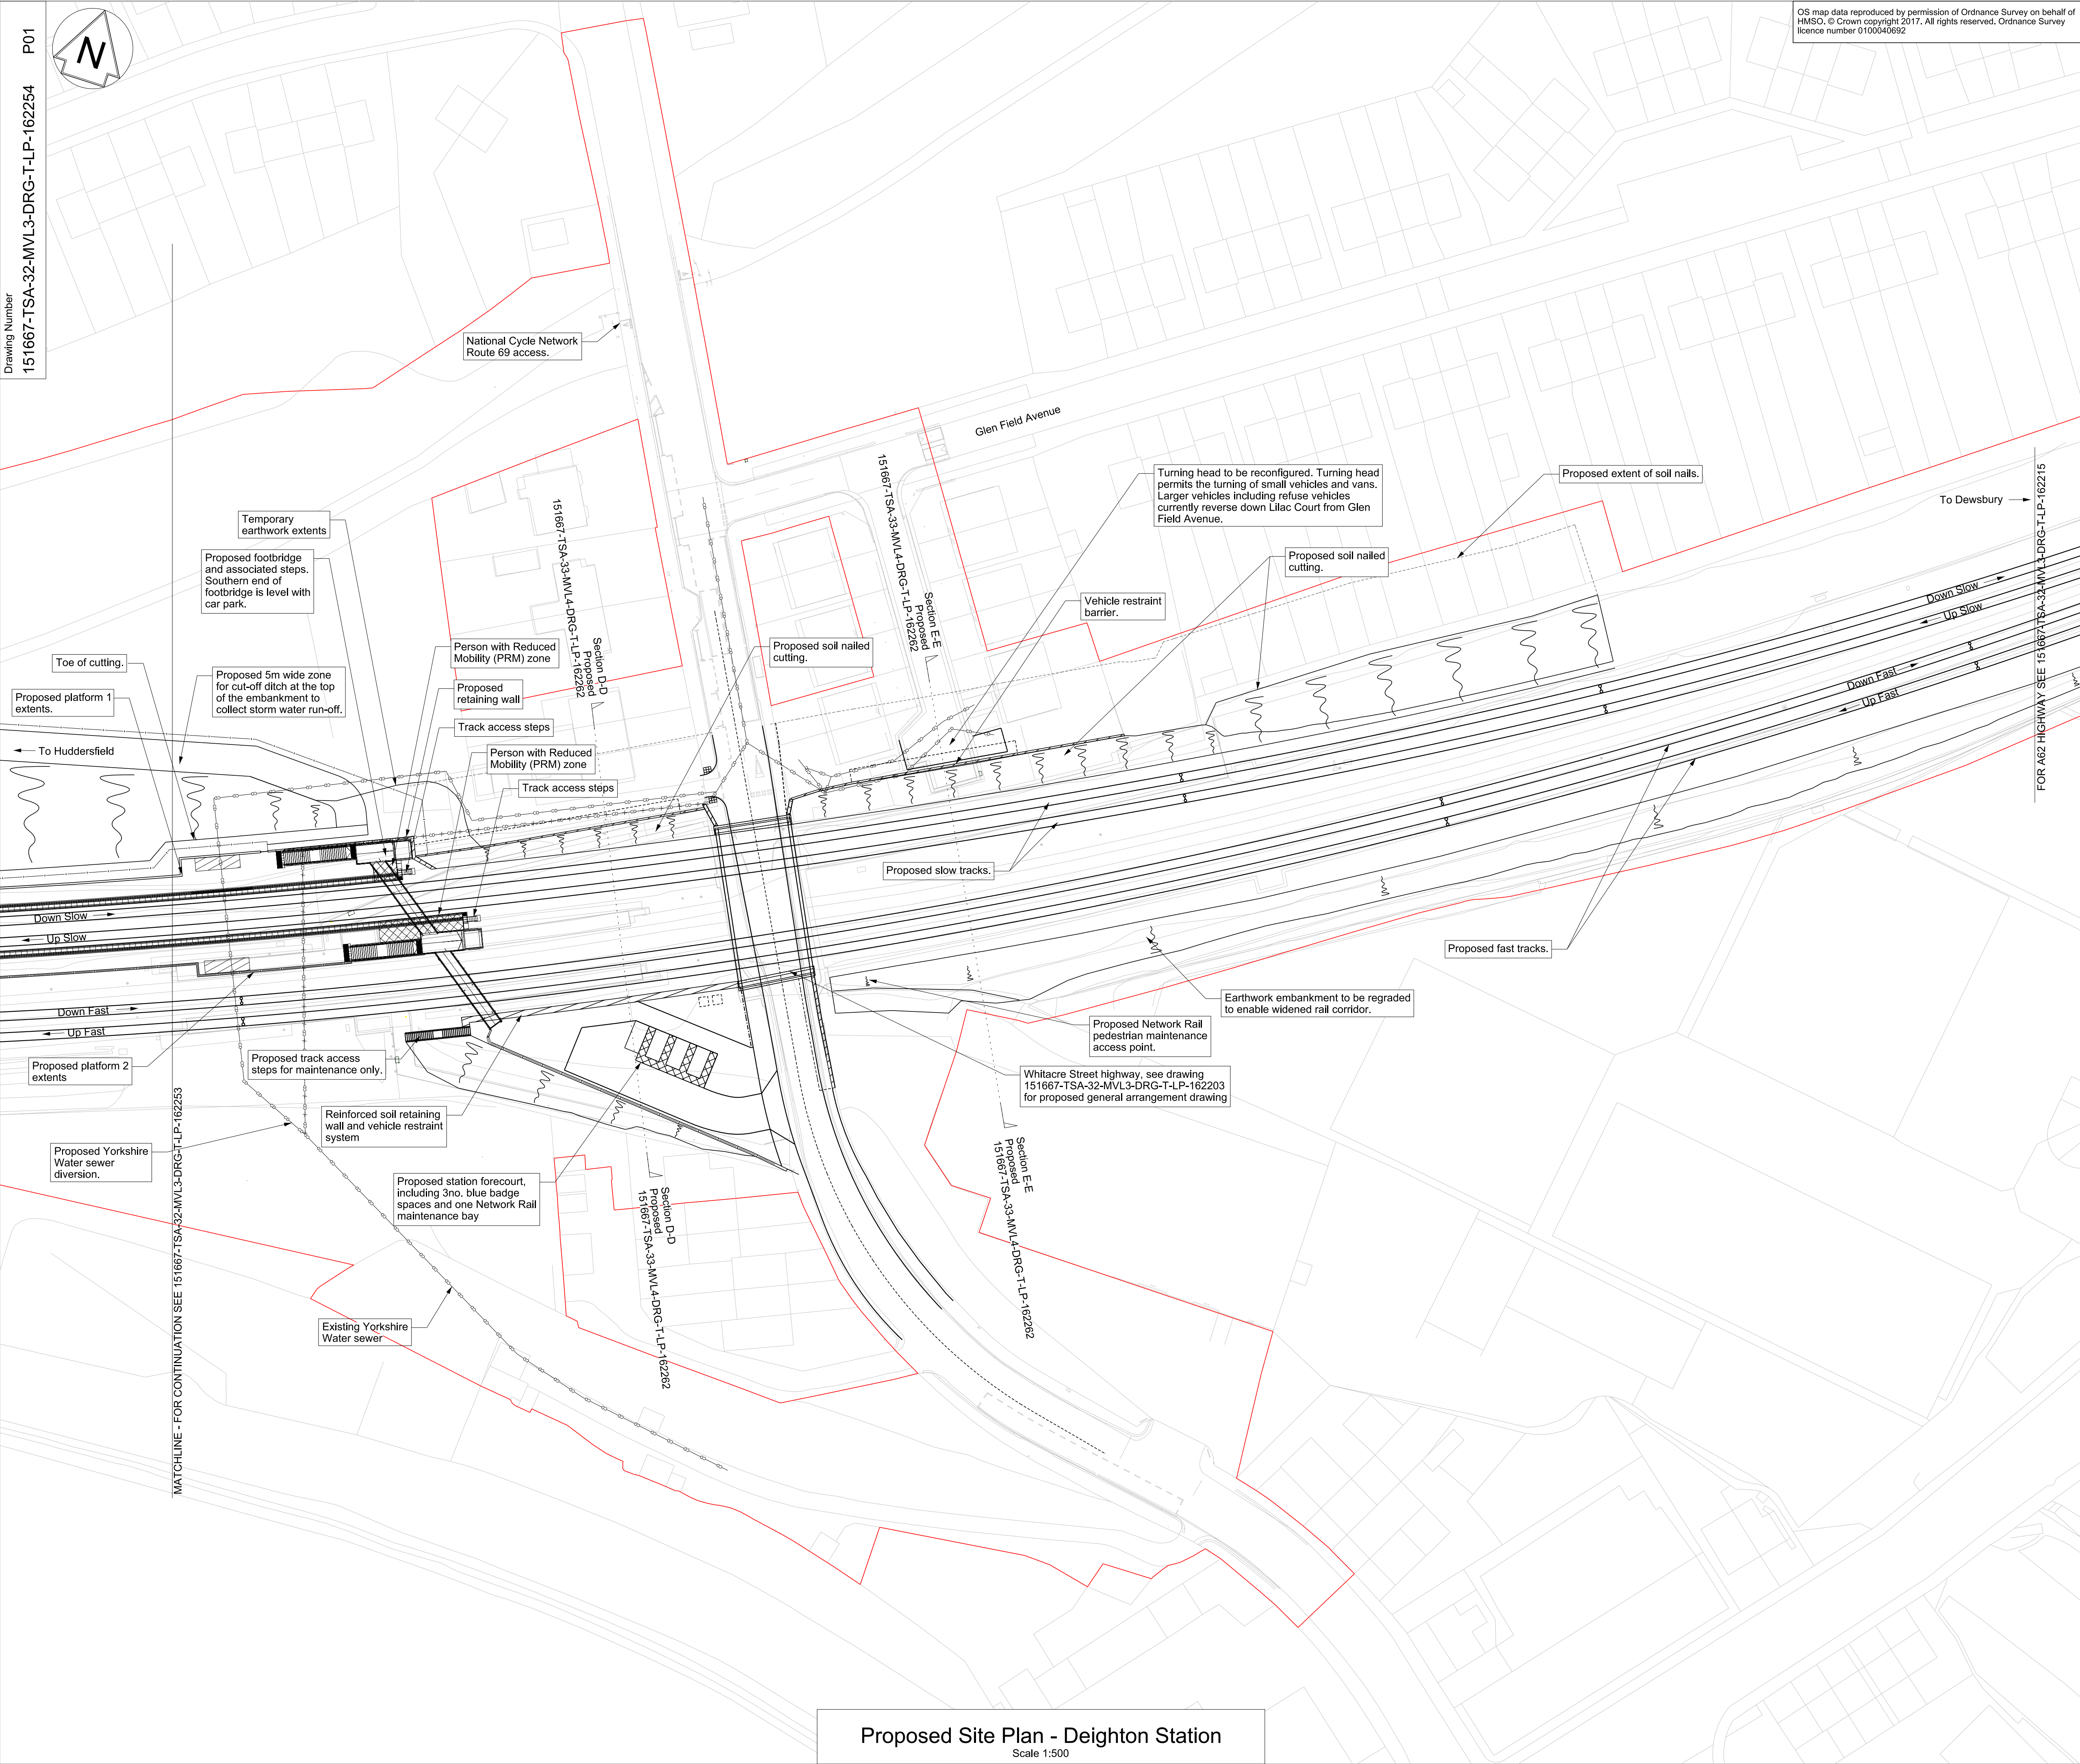


OS map data reproduced by permission of Ordnance Survey on behalf of HMSO. © Crown copyright 2017. All rights reserved. Ordnance Survey licence number 0100040692

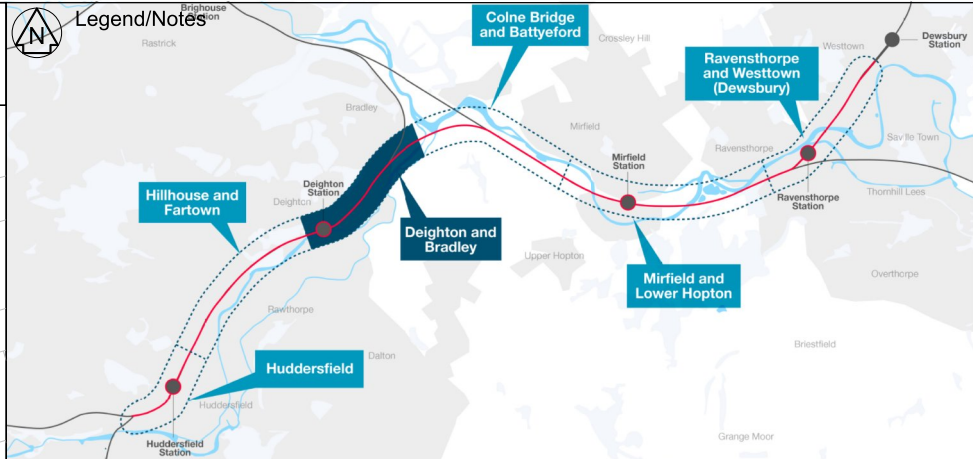

- Legend**
- Existing Network Rail Boundary
 - Planning Application Boundary
 - Proposed Rail Infrastructure

- Notes**
- All dimensions are in millimetres unless stated otherwise.
 - Do not scale from this drawing.
 - In constructing or maintaining the works identified as Scheduled Works in Schedule 1 of the Network Rail (Huddersfield to Westtown (Dewsbury) Improvements) Order Network Rail may deviate from the dimensions shown on this drawing to the extent permitted by the Order.
 - Overhead Line Equipment (OLE) is only shown on route drawings (refer to drawings 151667-TSA-W3-000-DRG-T-LP-162930 to 151667-TSA-W3-000-DRG-T-LP-162953) and for Listed Building Consent structures.
 - This drawing is to be read in conjunction with drawings:
151667-TSA-32-MVL3-DRG-T-LP-162250
151667-TSA-32-MVL3-DRG-T-LP-162251
151667-TSA-32-MVL3-DRG-T-LP-162252
151667-TSA-32-MVL3-DRG-T-LP-162253
151667-TSA-32-MVL3-DRG-T-LP-162254
151667-TSA-32-MVL3-DRG-T-LP-162255
151667-TSA-32-MVL3-DRG-T-LP-162256
151667-TSA-32-MVL3-DRG-T-LP-162257
151667-TSA-32-MVL3-DRG-T-LP-162258
151667-TSA-32-MVL3-DRG-T-LP-162259
151667-TSA-32-MVL3-DRG-T-LP-162260
151667-TSA-32-MVL3-DRG-T-LP-162261
151667-TSA-32-MVL3-DRG-T-LP-162262
151667-TSA-32-MVL3-DRG-T-LP-162264
151667-TSA-32-MVL3-DRG-T-LP-162267
151667-TSA-32-MVL3-DRG-T-LP-162268
151667-TSA-32-MVL3-DRG-T-LP-162269

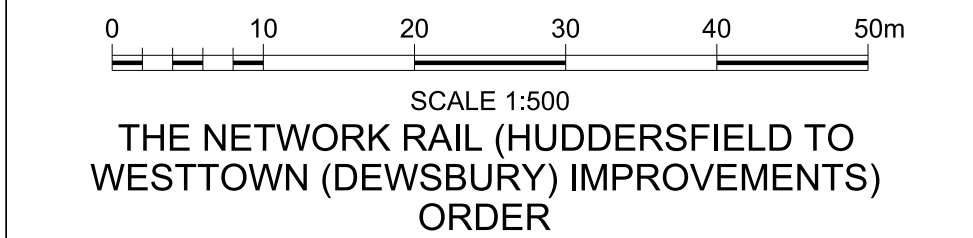

P01	17/03/21	First Issue	EC	CW	JH
Rev	Date	Description of Revisions	Drawn	Chkd	Appr
Status					Suitability
					D3



Authorised	T.Rivero	Signed	Electronically Signed	Date	2021/03/17
------------	----------	--------	-----------------------	------	------------

Contractor(s)
TRU West Alliance

Location	
Type	CAD Drawing
Role	Town and Country Planner
Zone	None
Phasing	Proposed
Project	Grip Stage 0

Transpennine Route Upgrade

Contract No.
151667

Contract Title
West of Leeds

Drawing Title
**Planning Drawing
Deighton Station
Proposed Site Plan
Sheet 2 of 2**

Designed	J. Tittley	Signed		Date	10/03/21
Drawn	E.Chatters	Signed	Electronically Signed	Date	10/03/21
Checked	C.Williams	Signed	Electronically Signed	Date	10/03/21
Approved	J.Haigh	Signed	Electronically Signed	Date	11/03/21
Scale(s)	1:500	ELR & Mileage	27.1602 to 27.1602		
Alternative Reference		Sheet	2 of 2	Revision	
Drawing Number	151667-TSA-32-MVL3-DRG-T-LP-162254				P01

Proposed Site Plan - Deighton Station
Scale 1:500